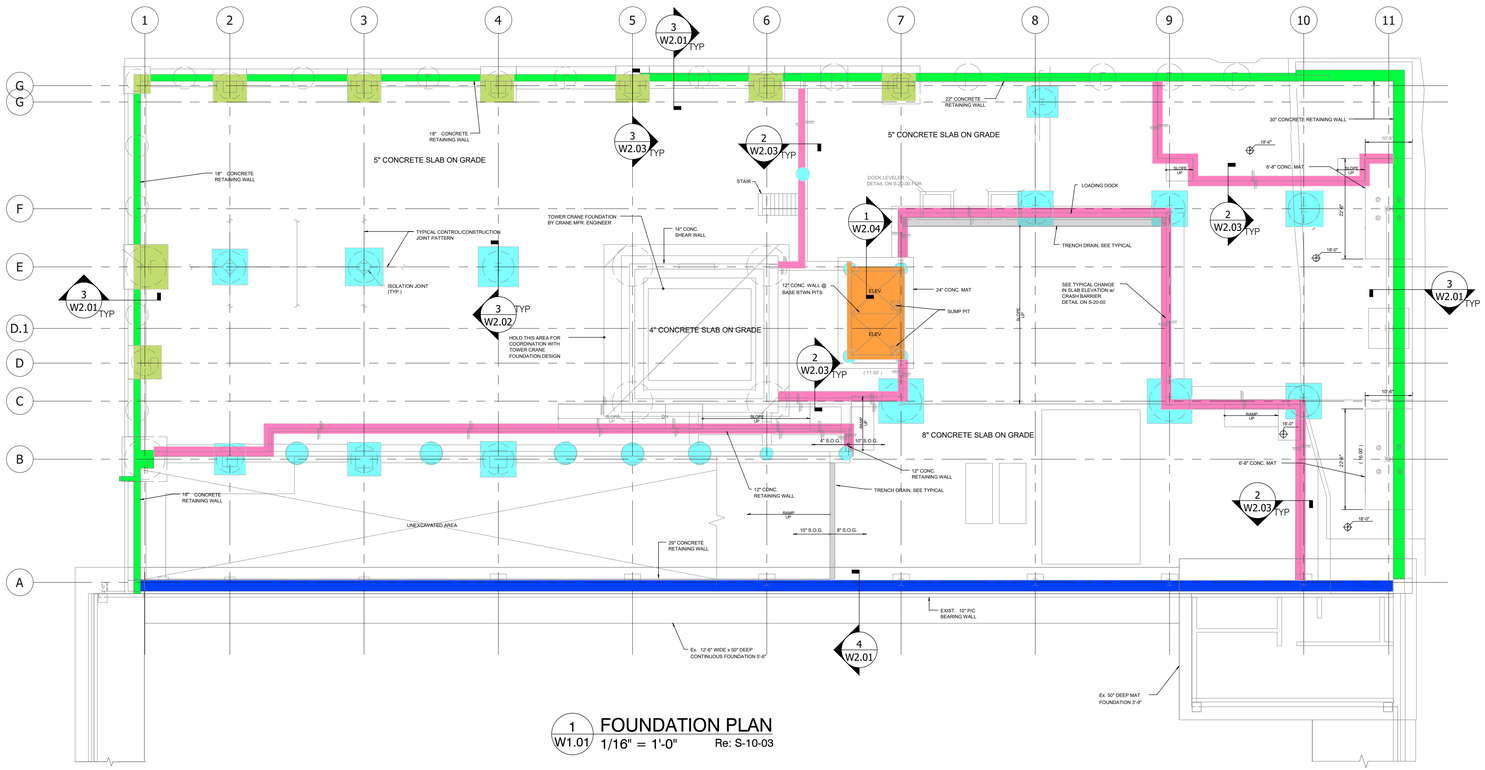

1 W1.01 **FOUNDATION PLAN**
1/16" = 1'-0" Re: S-10-03

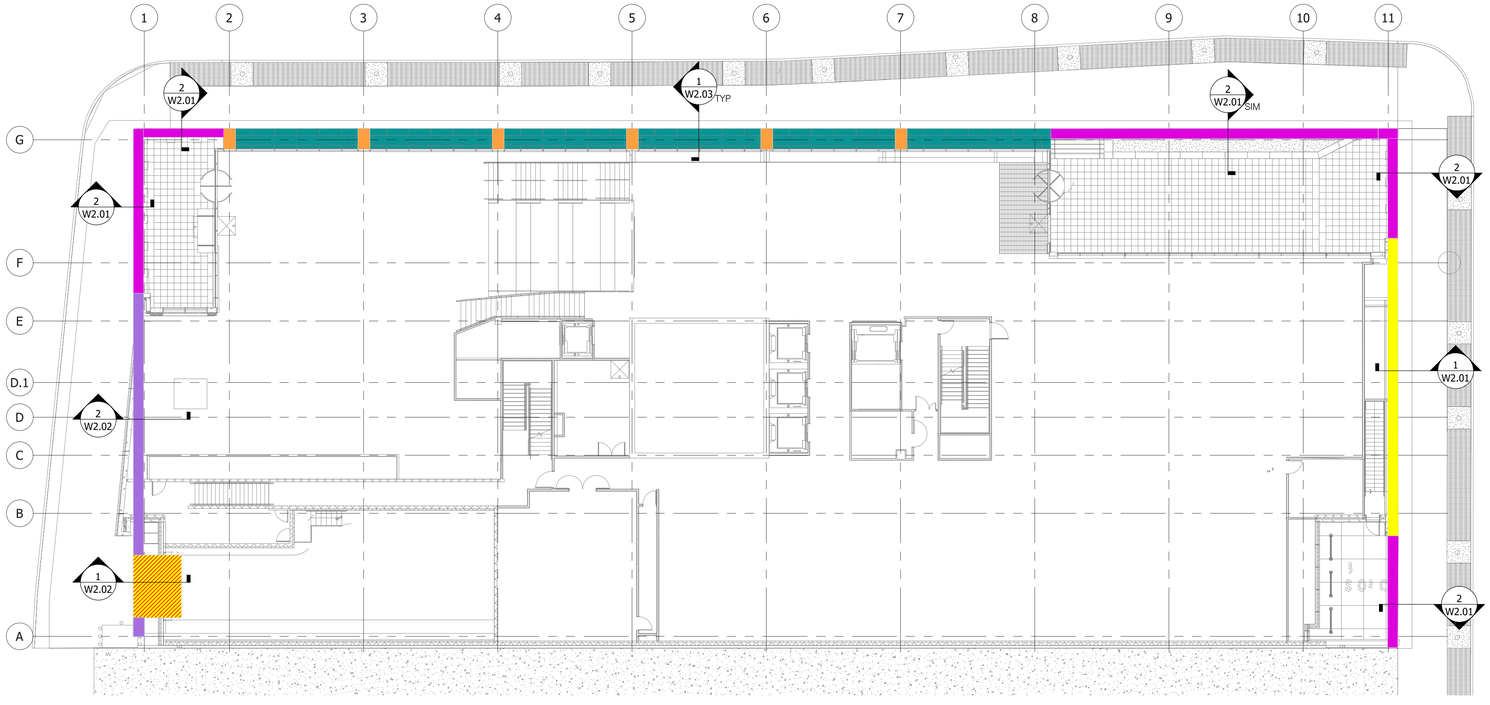

2 W1.01 **FIRST FLOOR PLAN**
1/16" = 1'-0" Re: L-01-01

LEGEND:

TERMINATION @ WALL	1 W2.01
TIE IN TO PLAZA DECK WP	2 W2.01
TYPICAL FOUNDATION WALL	3 W2.01
FOUNDATION WALL @ PARKING GARAGE	4 W2.01
MEL-ROL TERMINATION @ TOP OF RAMP	1 W2.02
MEL-ROL TERMINATION @ TOP OF WALL	2 W2.02
TYPICAL CAISSON	3 W2.02
WP DETAIL @ STREET PLANTER	1 W2.03
WP DETAIL @ STEP UP / DOWN	2 W2.03
CAISSON @ FOUNDATION WALL	3 W2.03
WP DETAIL @ ELEVATOR PIT	1 W2.04

3 W1.01 **AXONOMETRIC NE VIEW**
1/16" = 1'-0" Re: S-10-03

Plan North-West Axonometric

4 W1.01 **AXONOMETRIC NE VIEW**
1/16" = 1'-0" Re: S-10-03